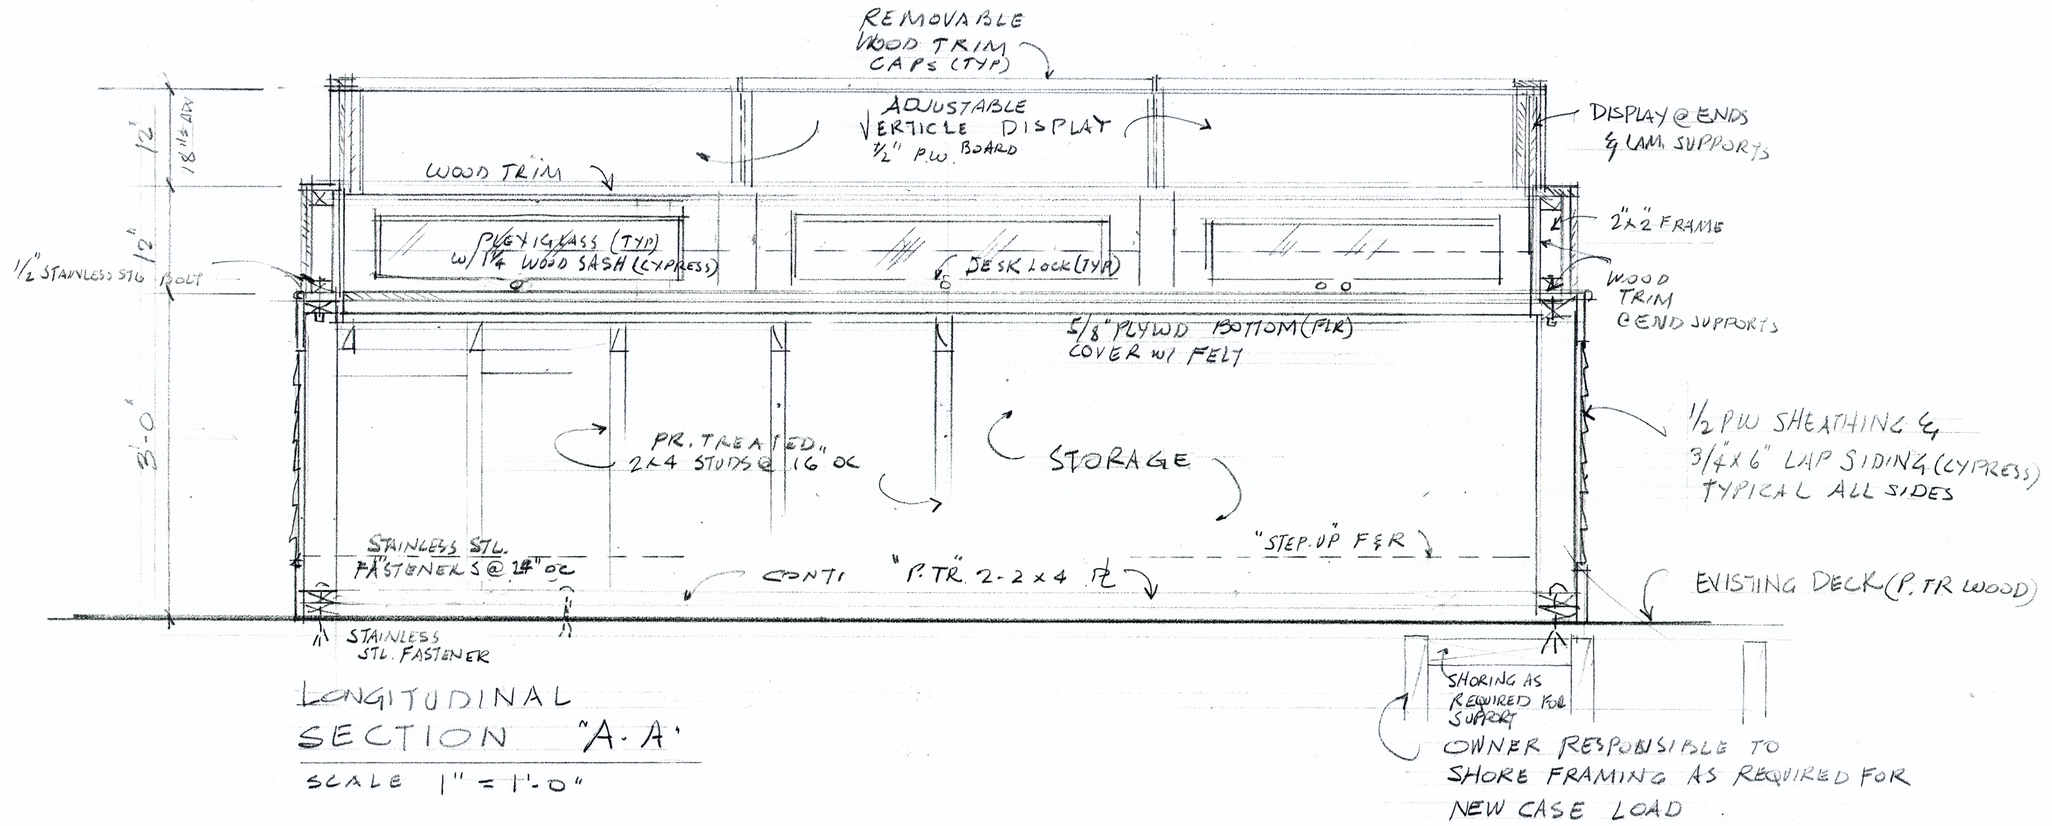

LONGITUDINAL SECTION "A-A"

SCALE 1" = 1'-0"

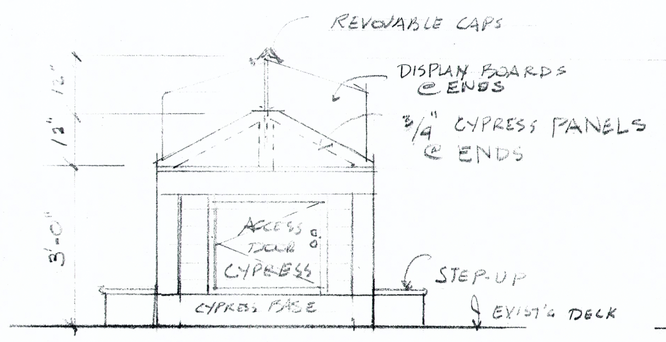

SIDE ELEVATION

SCALE 1/2" = 1'-0"

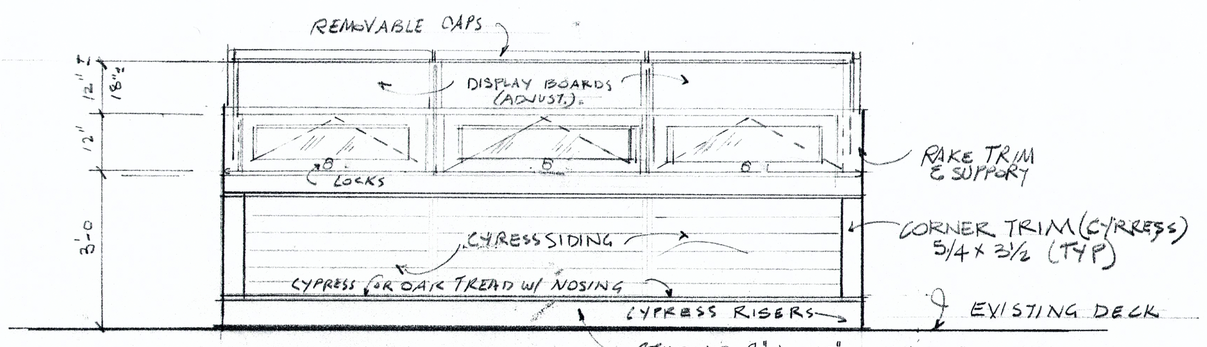

FRONT & REAR (SIMILAR) ELEVATION

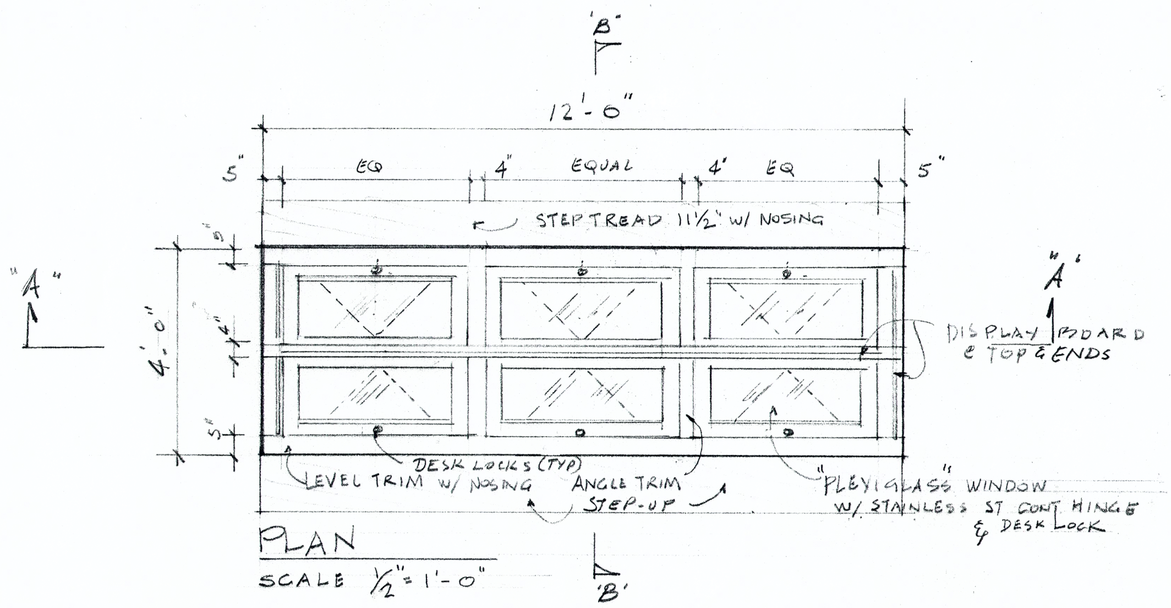

PLAN

SCALE 1/2" = 1'-0"

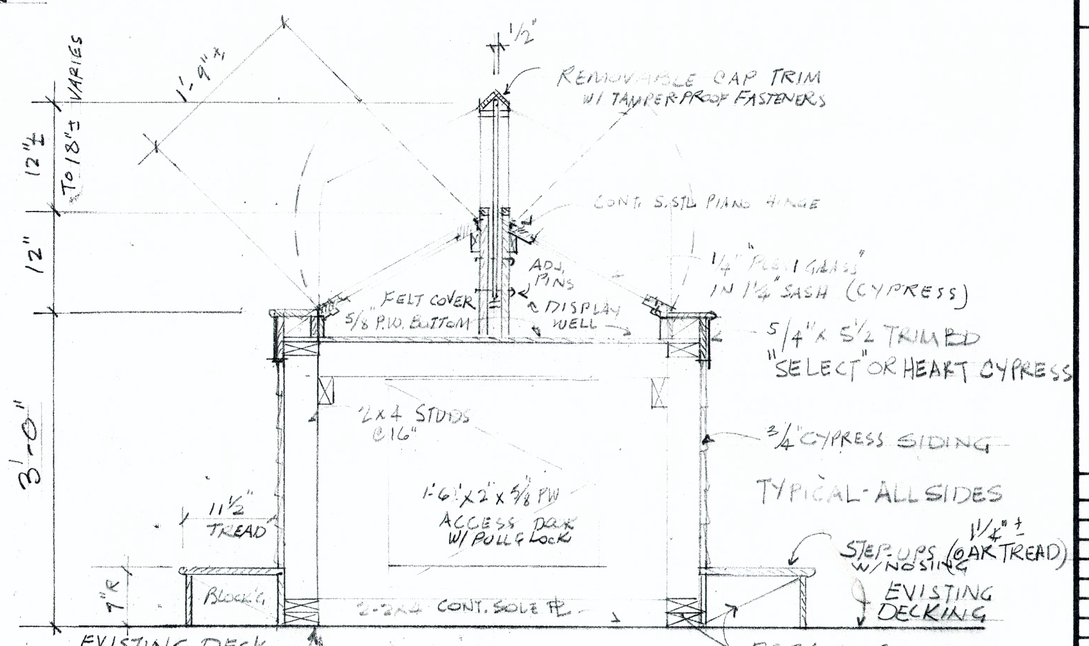

TRANSITIONAL SECTION "B-B"

SCALE 1" = 1'-0"

SPECIAL NOTES:

LOCATION AT THE DIRECTION THE OWNER. ALL FASTENERS & HARDWARE - STAINLESS STEEL. SUBMIT SAMPLES FOR APPROVAL. CONTRACTOR TO SUBMIT SHOP DRAWINGS FOR APPROVAL PRIOR TO FABRICATION. ALL STAINING, PAINT SEALING AT THE DIRECTION OF THE OWNER. ALL EXPOSED TRIM SHALL BE "SELECT" OR HEART CYPRESS MILLED TO 5/4" AND 3/4" FINISHED.

THE HORNE WETLANDS INTERPRETIVE DISPLAY COUNTER

SUMMERS & ASSOCIATES ARCHITECTS
540 RUSSELL STREET S.E.
ORANGEBURG, S.C. 29115
TEL. (803) 536-0025
FAX (803) 531-4485

CITY OF ORANGEBURG PARKS & RECREATION DEPARTMENT

INTERPRETIVE COUNTER FOR THE HORNE WETLANDS PARK ORANGEBURG, SC

DATE	REVISION

DATE 4/2/2013

DRAWN BY. JWS

COMM. NO.

SHEET NO. 1

OF ONE

IMAGING TECHNOLOGIES